Gogledd North

Cynllun Safle (mesuriad tir)
Site Plan (land survey)
1:200 @A1

Nodyn: Ar sail tir-fesuriad wedi ei bratoi gan eraill.

Note: based on Land Survey/OS info provided to applicant by others.

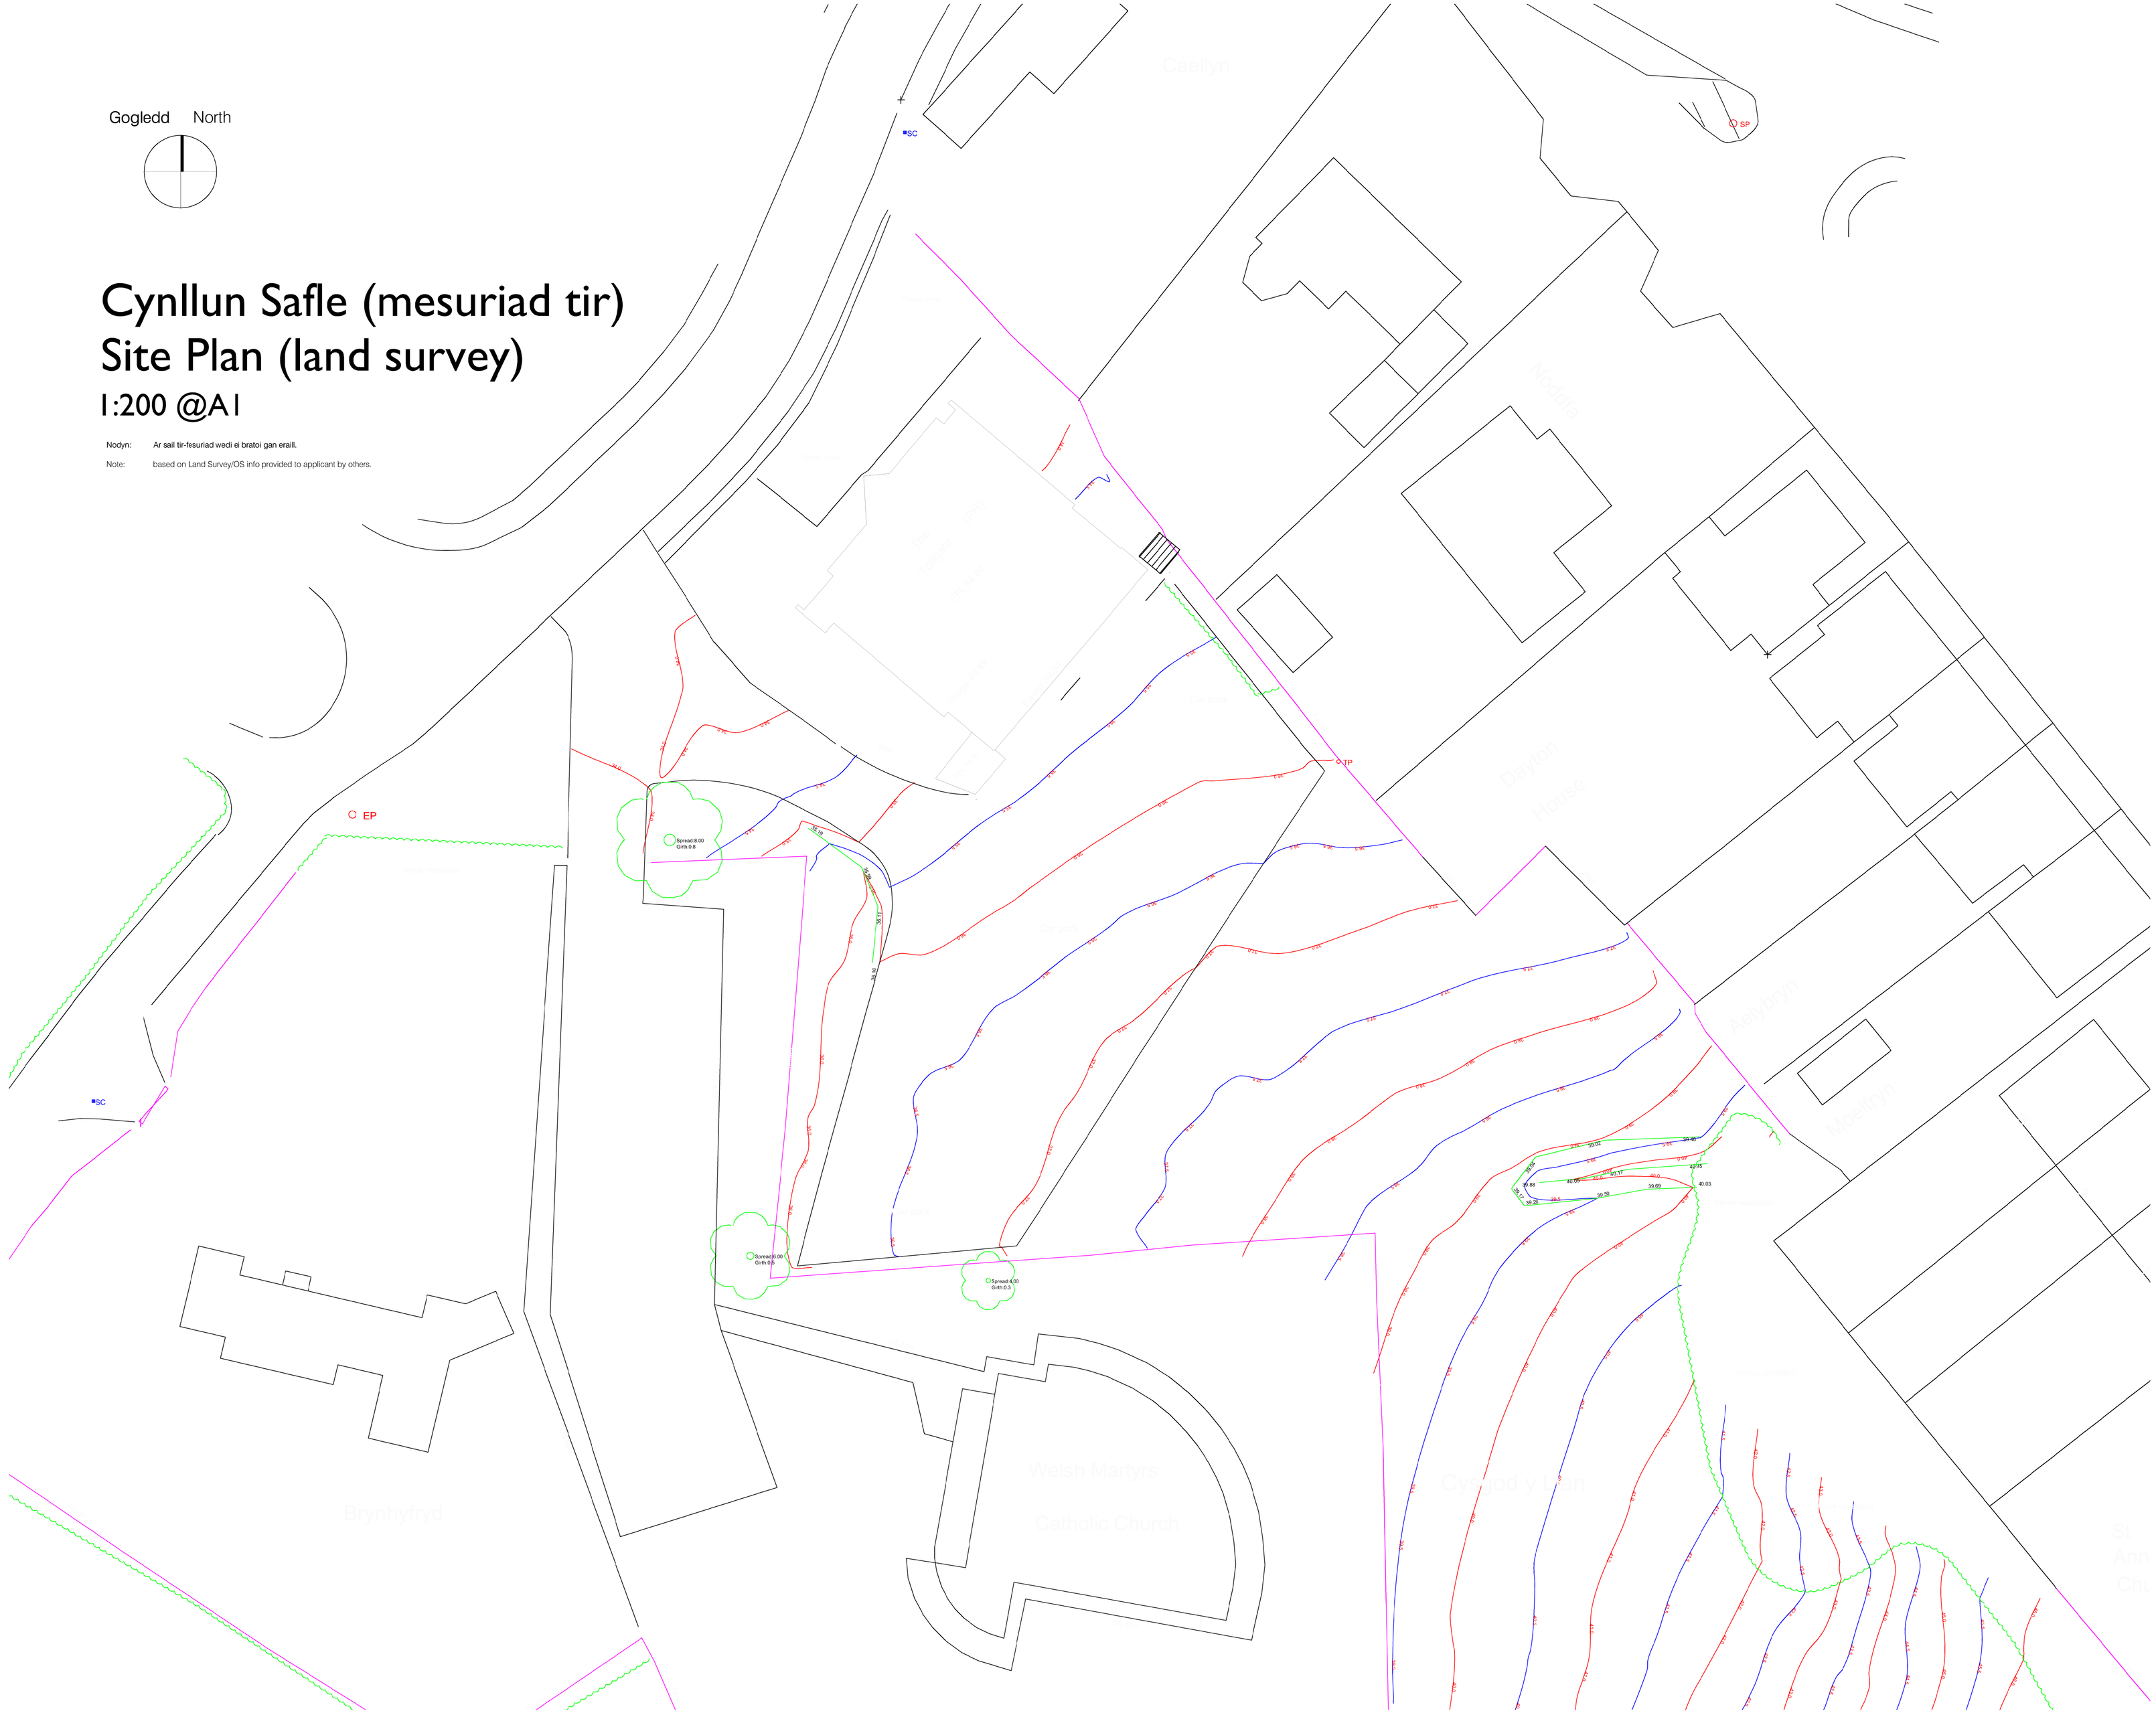

Tai Wales & West Housing

LONDON
LEEDS
CARDIFF
GLASGOW
ABERYSTWYTH
NEWTOWN
MANCHESTER
LOUGHBOROUGH

REV	DATE	DESCRIPTION	DR	CH

DRAFT

darntonB3 ARCHITECTURE

LEEDS
The Coach House, Monk Fryston Hall, Monk Fryston, Leeds, LS25 5DU.
T: 01977 681 001 www.darntonb3.com

CLIENT
Tai Cymru ar Gorllewin
Wales & West Housing Association

PROJECT
Datblygiad Tai ar Safle Tollgate
Housing Development at Tollgate Site

DRAWING
Cynllun Safle (mesuriad tir)
Site Plan (land survey)

SCALE @ A1	DRAWN	CHECKED
1:200	IT	IT

CREATION DATE	REVISION
18.10.2018	-

DARNTONB3 DRAWING NO.
12898 - DB3 - - - - - DR - A - S_001
PROJECT NO -COMPANY- ZONE - LEVEL - TYPE - ROLE - NUMBER

© COPYRIGHT: ALL RIGHTS RESERVED.

THIS DRAWING IS TO BE READ IN COLLUNCTION WITH ALL OTHER RELEVANT DRAWINGS PREPARED BY CONSULTANTS AND SUB-CONTRACTORS.

DO NOT SCALE FROM THIS DRAWING. WORK ONLY TO THE PRINTED DIMENSIONS.

THIS DRAWING MUST NOT BE USED FOR CONSTRUCTION UNLESS ISSUED FOR CONSTRUCTION.

REPORT ANY DISCREPANCIES TO THE ARCHITECT OR REPRESENTATIVES THEREOF.

DARNTONB3 LTD WORK TO A MANAGEMENT SYSTEM WHICH IS APPROVED TO ISO-9001 BY LRQA - CERTIFICATE NUMBER LRQA-2947187